Appendix 1

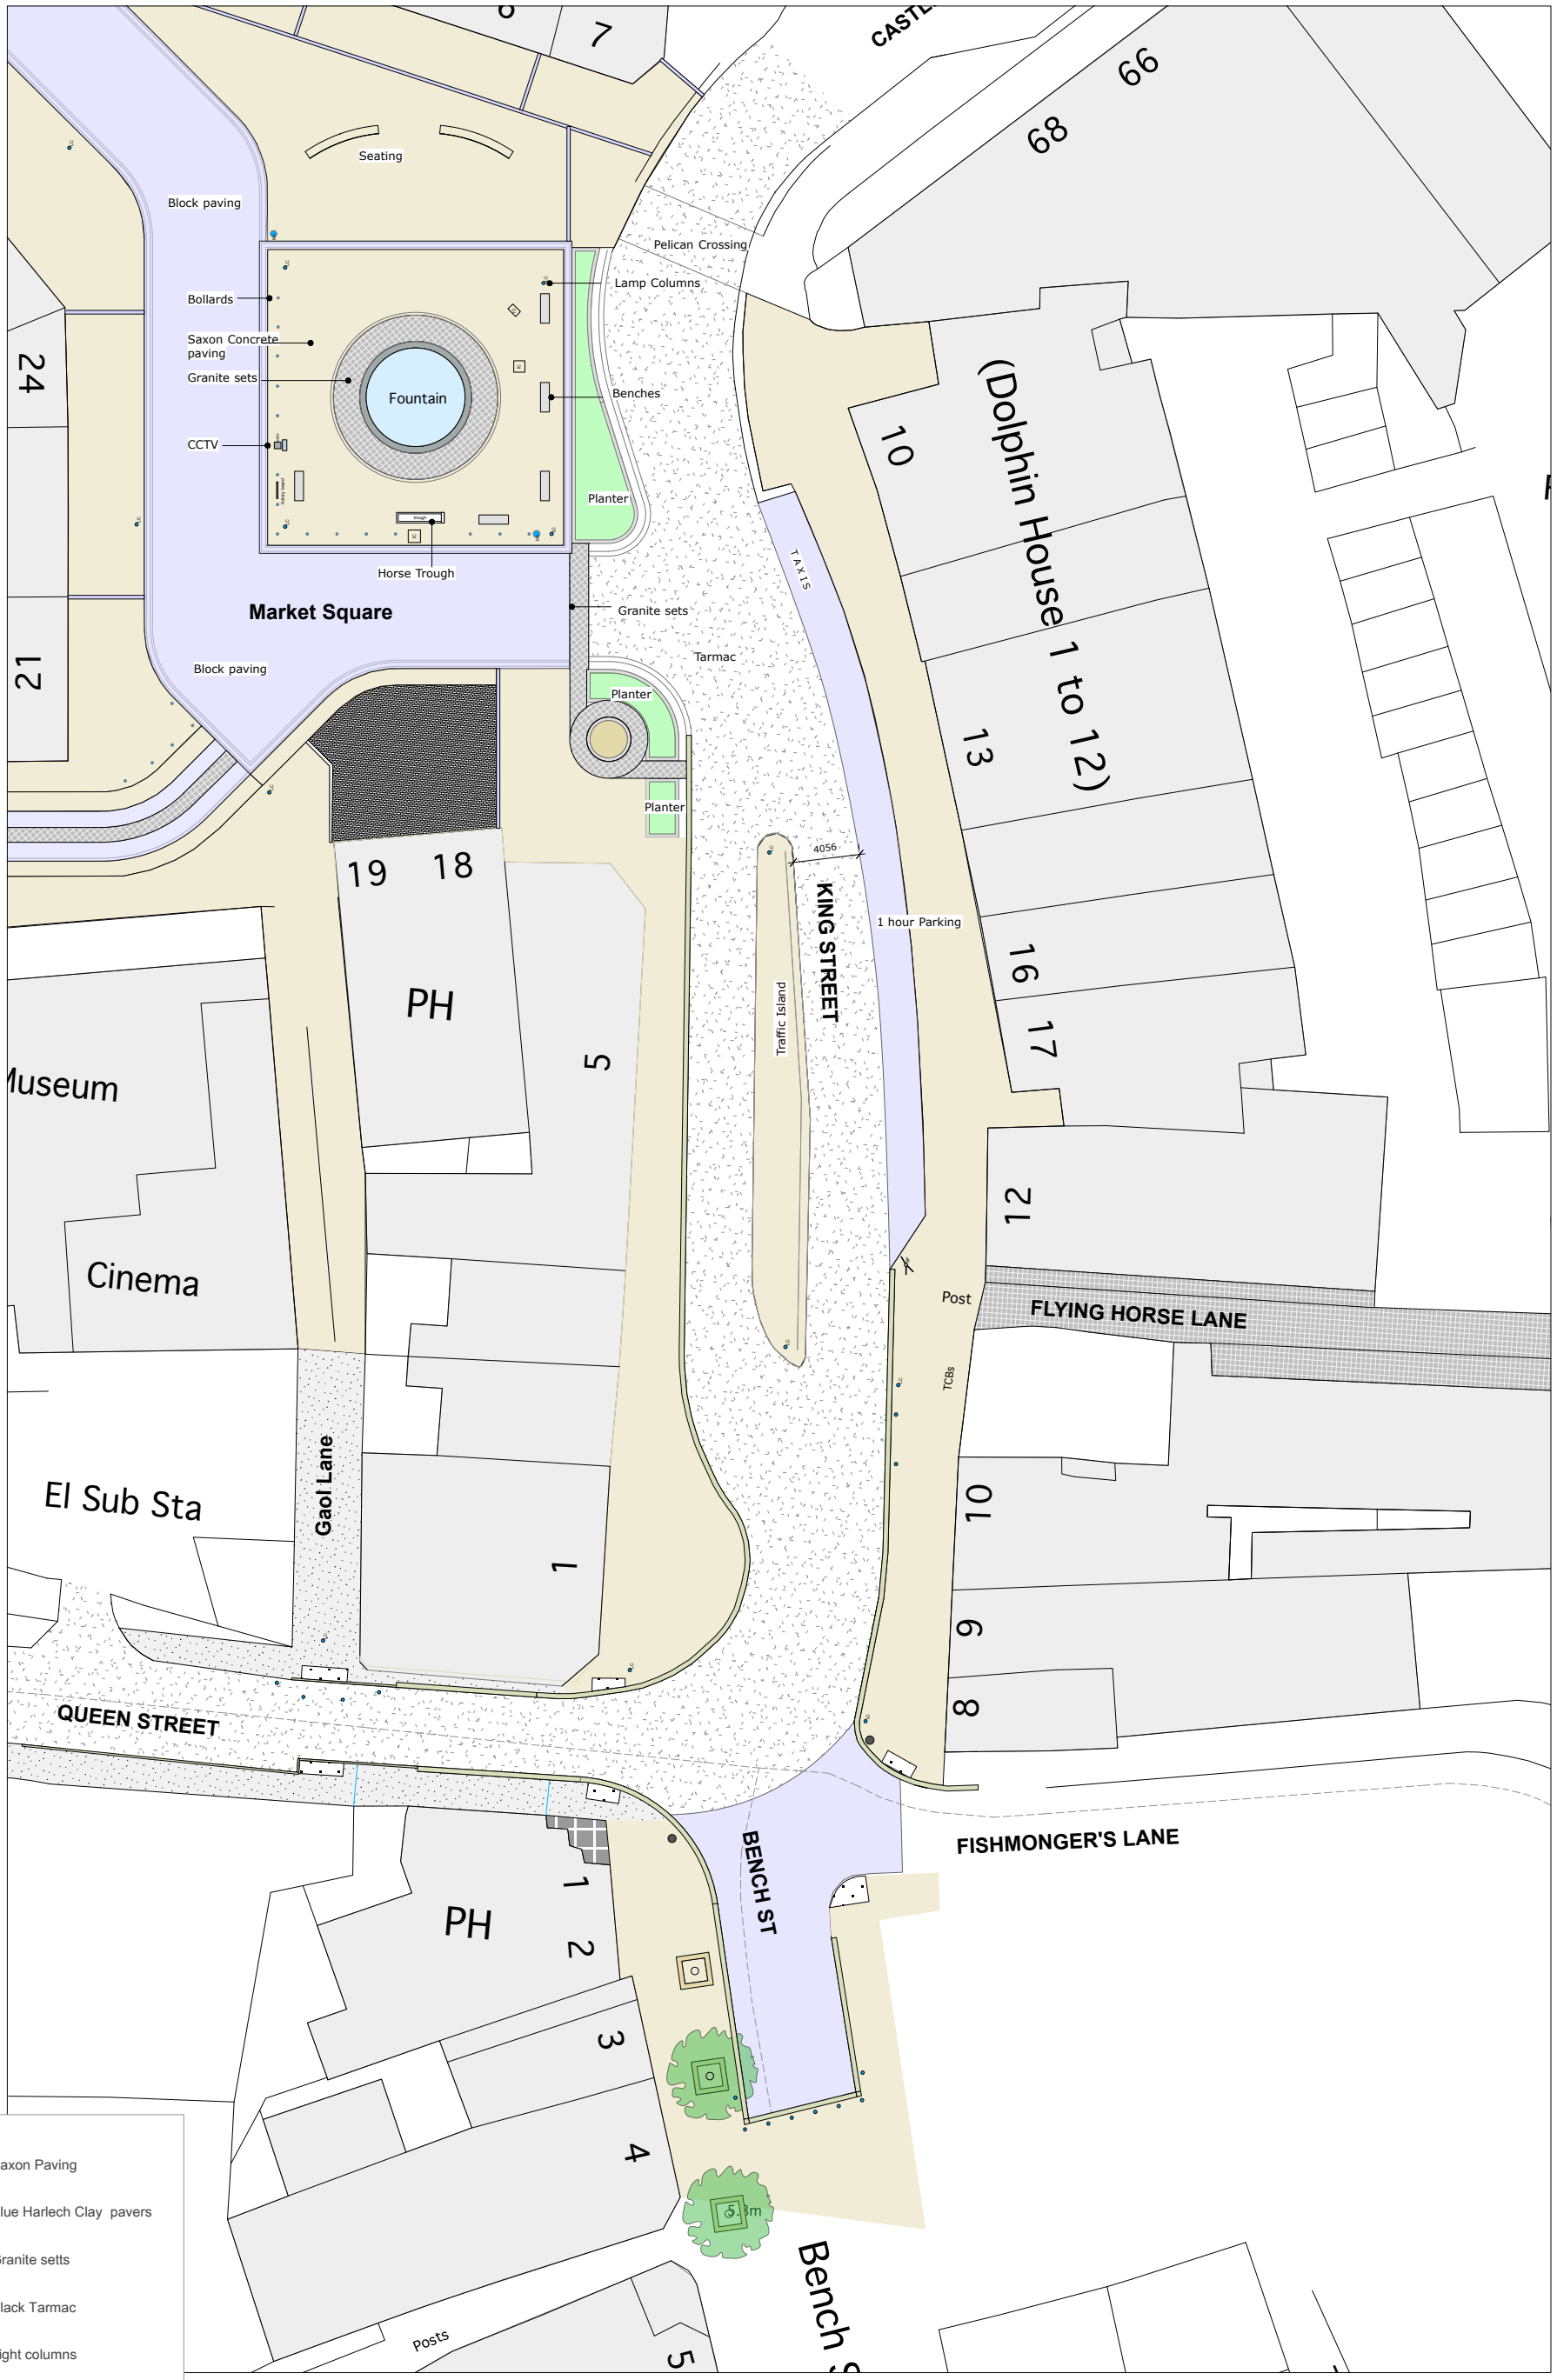

© This drawing is the property of HARTWELL ARCHITECTS And Copyright is reserved by them.

This drawing is issued on the condition that it is not reproduced without the written consent of HARTWELL ARCHITECTS. Action will be taken against unauthorised use.

Do not scale off this drawing. All dimensions to be verified on site prior to work commencing.

Contractors shall provide their own setting out drawings for comment by Hartwell Architects.

All structural works are to be detailed or confirmed and approved by Structural Engineer.

Any discrepencies, errors or omissions to be reported to the architect for further instructions before commencement of works.

Existing Plan Scale 1 : 200

N W E S

Rev.	Date	Detail	By
B	26.09.16	General update with further detail.	
A	01.09.16	General update with further detail.	

hartwell architects

9 Chapel Lane
Dover, CT16 1NP
T: 01304 - 215 336

www.hartarch.co.uk

Project: Market Square Connections	Drawing: **2630- 03**	Revision: B
Client: Dover Town Council	Scale: **1:200 @A1**	Drawn: TH
Title: **Existing Plans**	Date: **October 2016**	Checked: