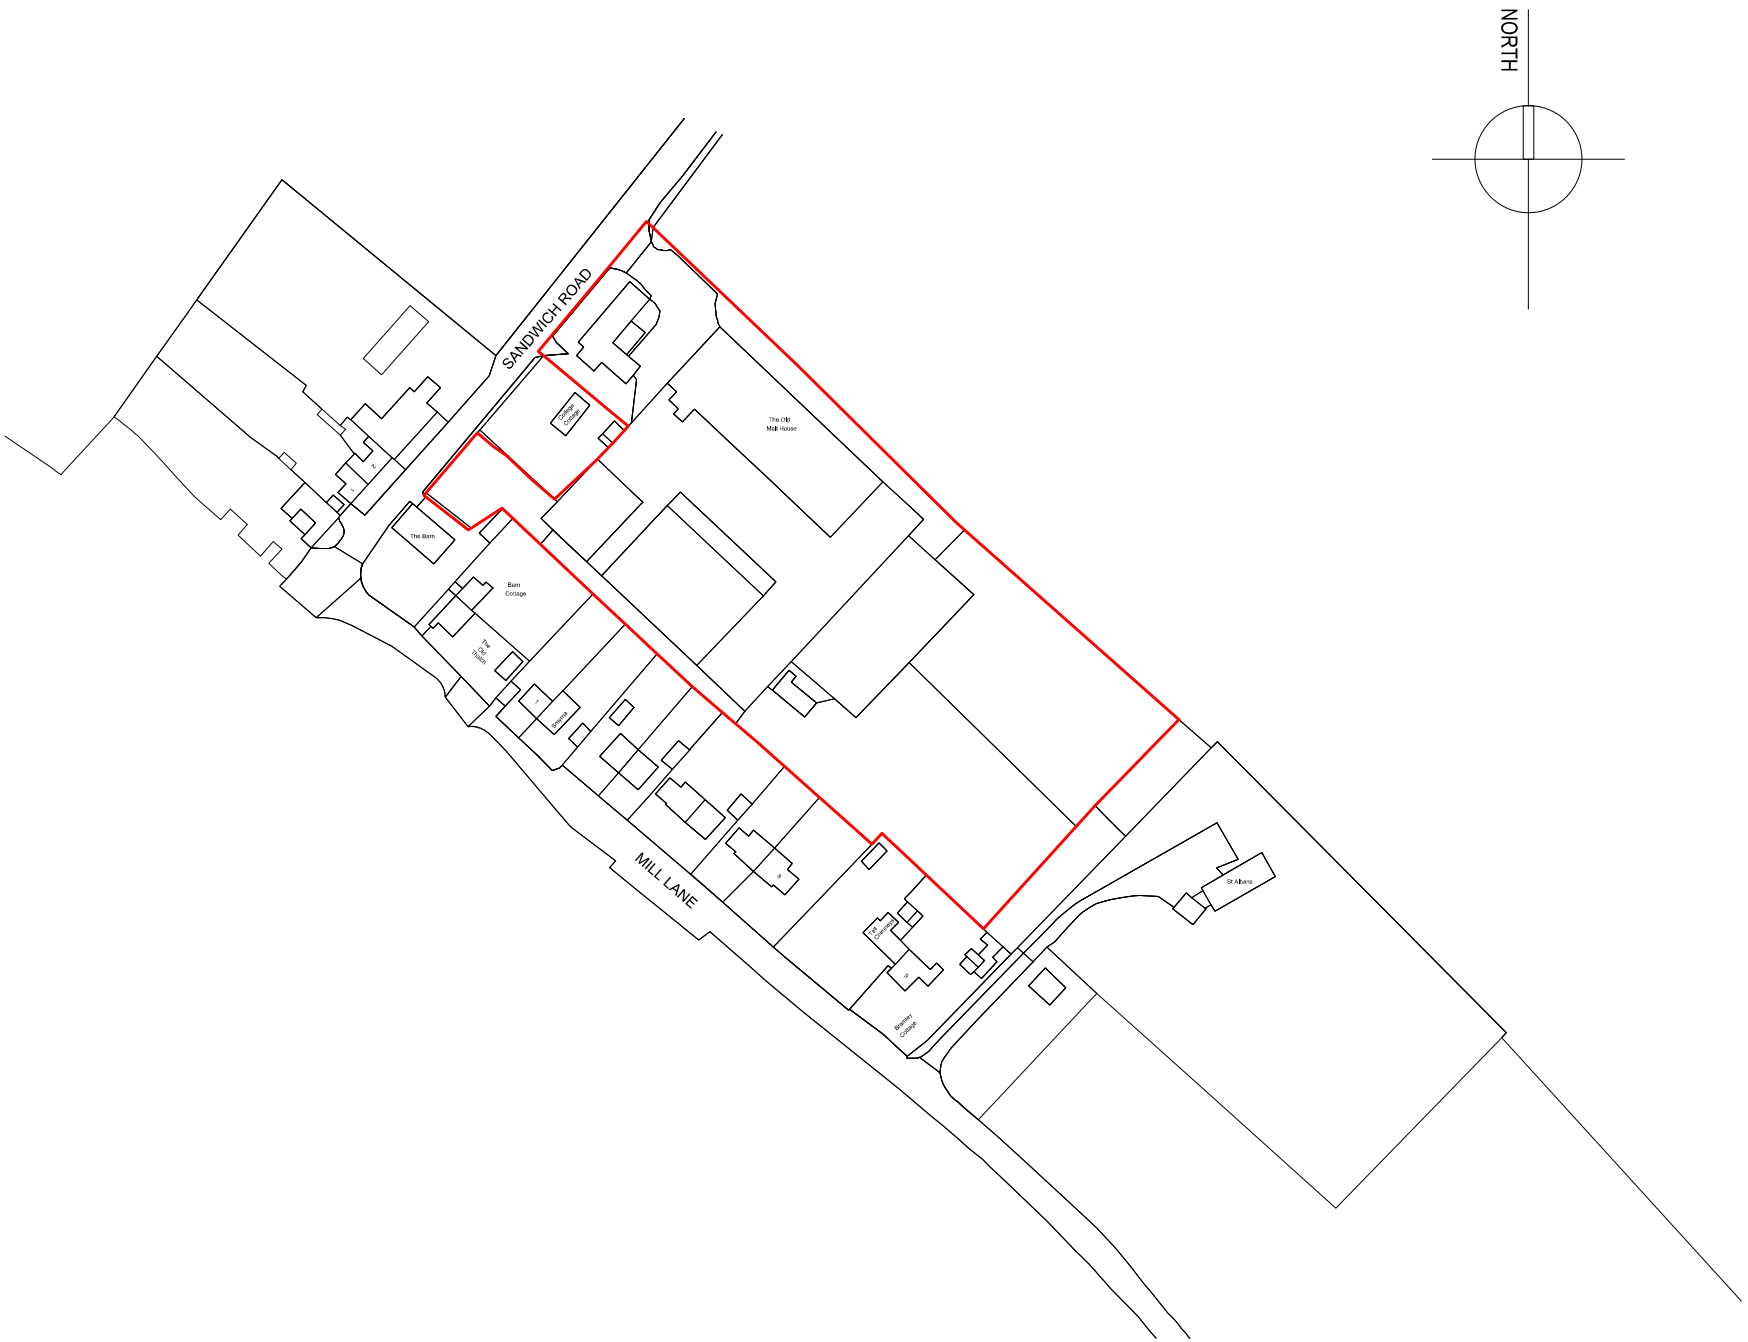

Rev.	Description	Int.	Date

1:1250 scale bar

0m 25m 50m

CDP original printed to scale.
Prints from PDF's could distort.

CDP Architecture Ltd
22-23 North Lane
Canterbury
Kent
CT2 7EE

Tel 01227 458181
Fax 01227 451543
studio@thinkcdp.com
www.thinkcdp.com

Client
ROMA HOMES

Job Title
RESIDENTIAL DEVELOPMENT
NONINGTON

Drawing Title
SITE LOCATION PLAN

Scale @ A3	1:1250
Drawn	MW
Date	OCT 2021
Checked	

STATUS:

Preliminary	
Comment	
Planning	■
Tender	
Construction	
As built	

843 : P01

A3